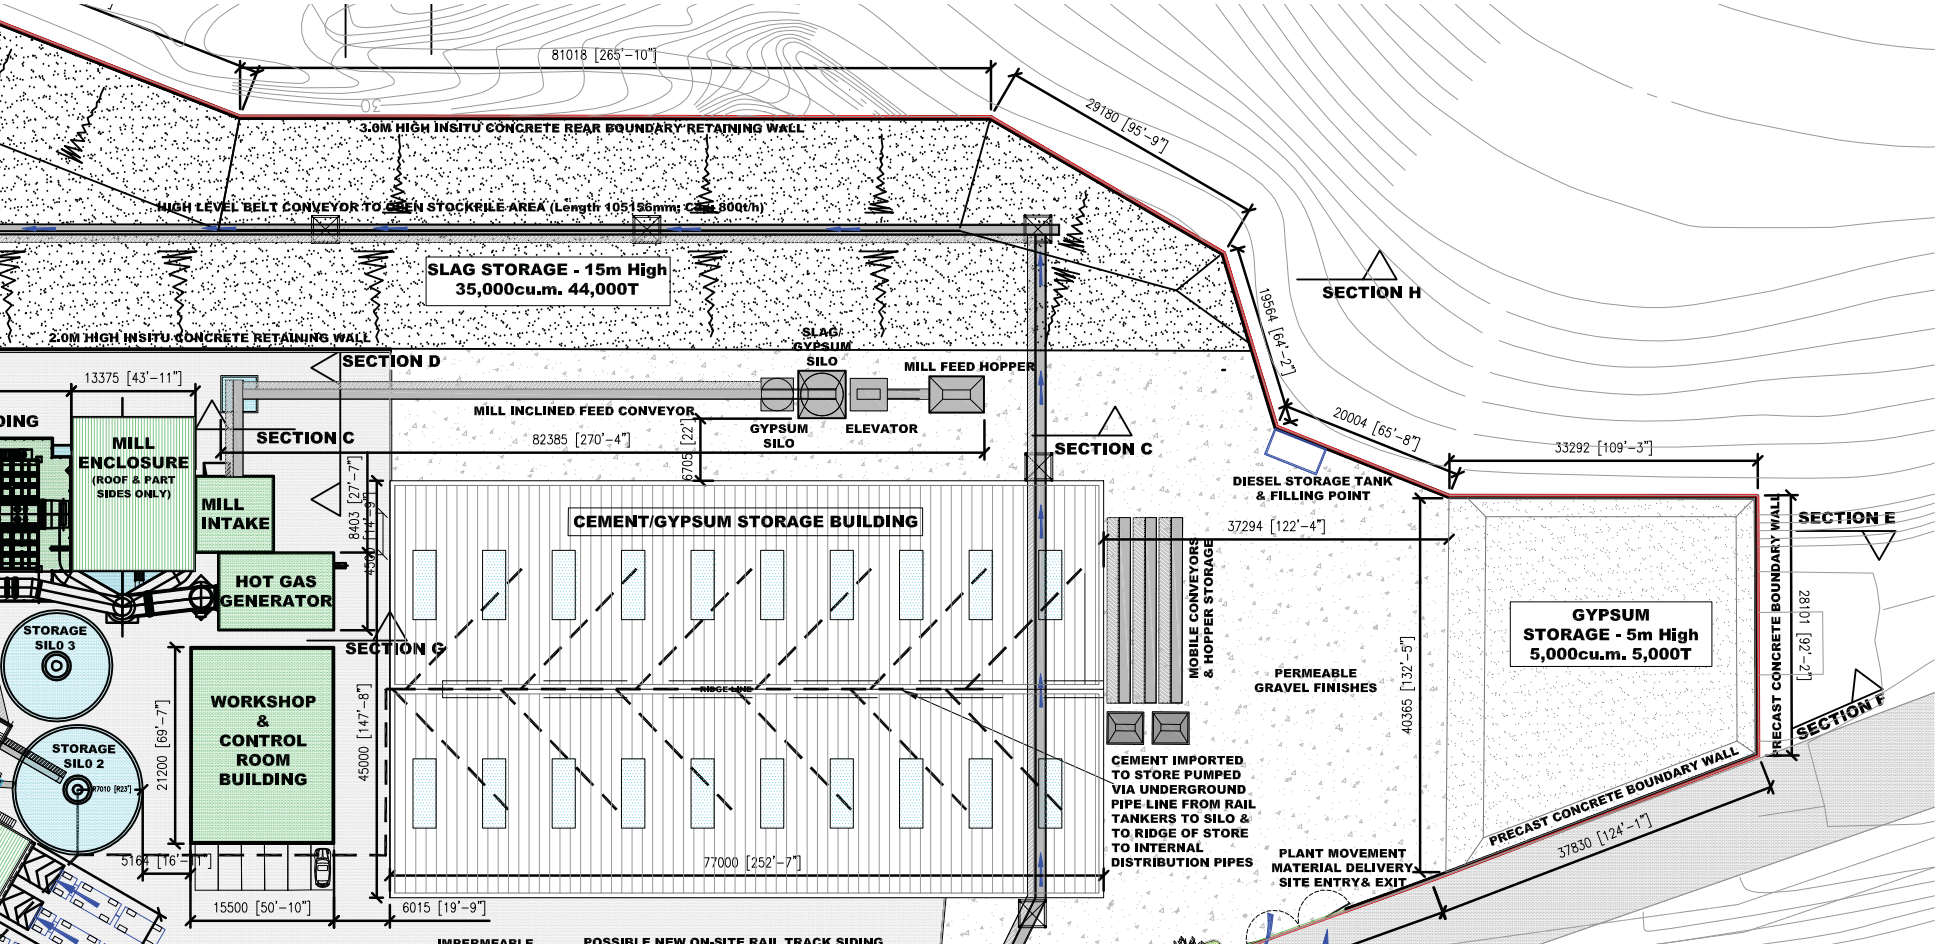

81018 [265'-10"]
3.0M HIGH INSITU CONCRETE REAR BOUNDARY RETAINING WALL
29180 [95'-9"]
HIGH LEVEL BELT CONVEYOR TO OPEN STOCKPILE AREA (Length 105156mm; Cap. 800t/h)
SLAG STORAGE - 15m High
35,000cu.m. 44,000T
SECTION H
19564 [64'-2"]
2.0M HIGH INSITU CONCRETE RETAINING WALL
SECTION D
SLAG/ GYPSUM SILO
MILL FEED HOPPER
13375 [43'-11"]
MILL INCLINED FEED CONVEYOR
82385 [270'-4"]
GYPSUM SILO
ELEVATOR
SECTION C
SECTION C
20004 [65'-8"]
33292 [109'-3"]
MILL ENCLOSURE
(ROOF & PART SIDES ONLY)
MILL INTAKE
8403 [27'-7"]
4300 [14'-1"]
6705 [22']
CEMENT/GYPSUM STORAGE BUILDING
DIESEL STORAGE TANK & FILLING POINT
37294 [122'-4"]
SECTION E
HOT GAS GENERATOR
MOBILE CONVEYORS & HOPPER STORAGE
GYPSUM STORAGE - 5m High
5,000cu.m. 5,000T
STORAGE SILO 3
SECTION G
PERMEABLE GRAVEL FINISHES
40365 [132'-5"]
2810 [92'-2"]
PRECAST CONCRETE BOUNDARY WALL
SECTION F
WORKSHOP & CONTROL ROOM BUILDING
STORAGE SILO 2
21200 [69'-7"]
45000 [147'-8"]
CEMENT IMPORTED TO STORE PUMPED VIA UNDERGROUND PIPE LINE FROM RAIL TANKERS TO SILO & TO RIDGE OF STORE TO INTERNAL DISTRIBUTION PIPES
PRECAST CONCRETE BOUNDARY WALL
37830 [124'-1"]
5164 [16'-11"]
77000 [252'-7"]
PLANT MOVEMENT MATERIAL DELIVERY SITE ENTRY& EXIT
15500 [50'-10"]
6015 [19'-9"]
IMPERMEABLE
POSSIBLE NEW ON-SITE RAIL TRACK SIDING